Sec. 15, T29N, R48E

03-21

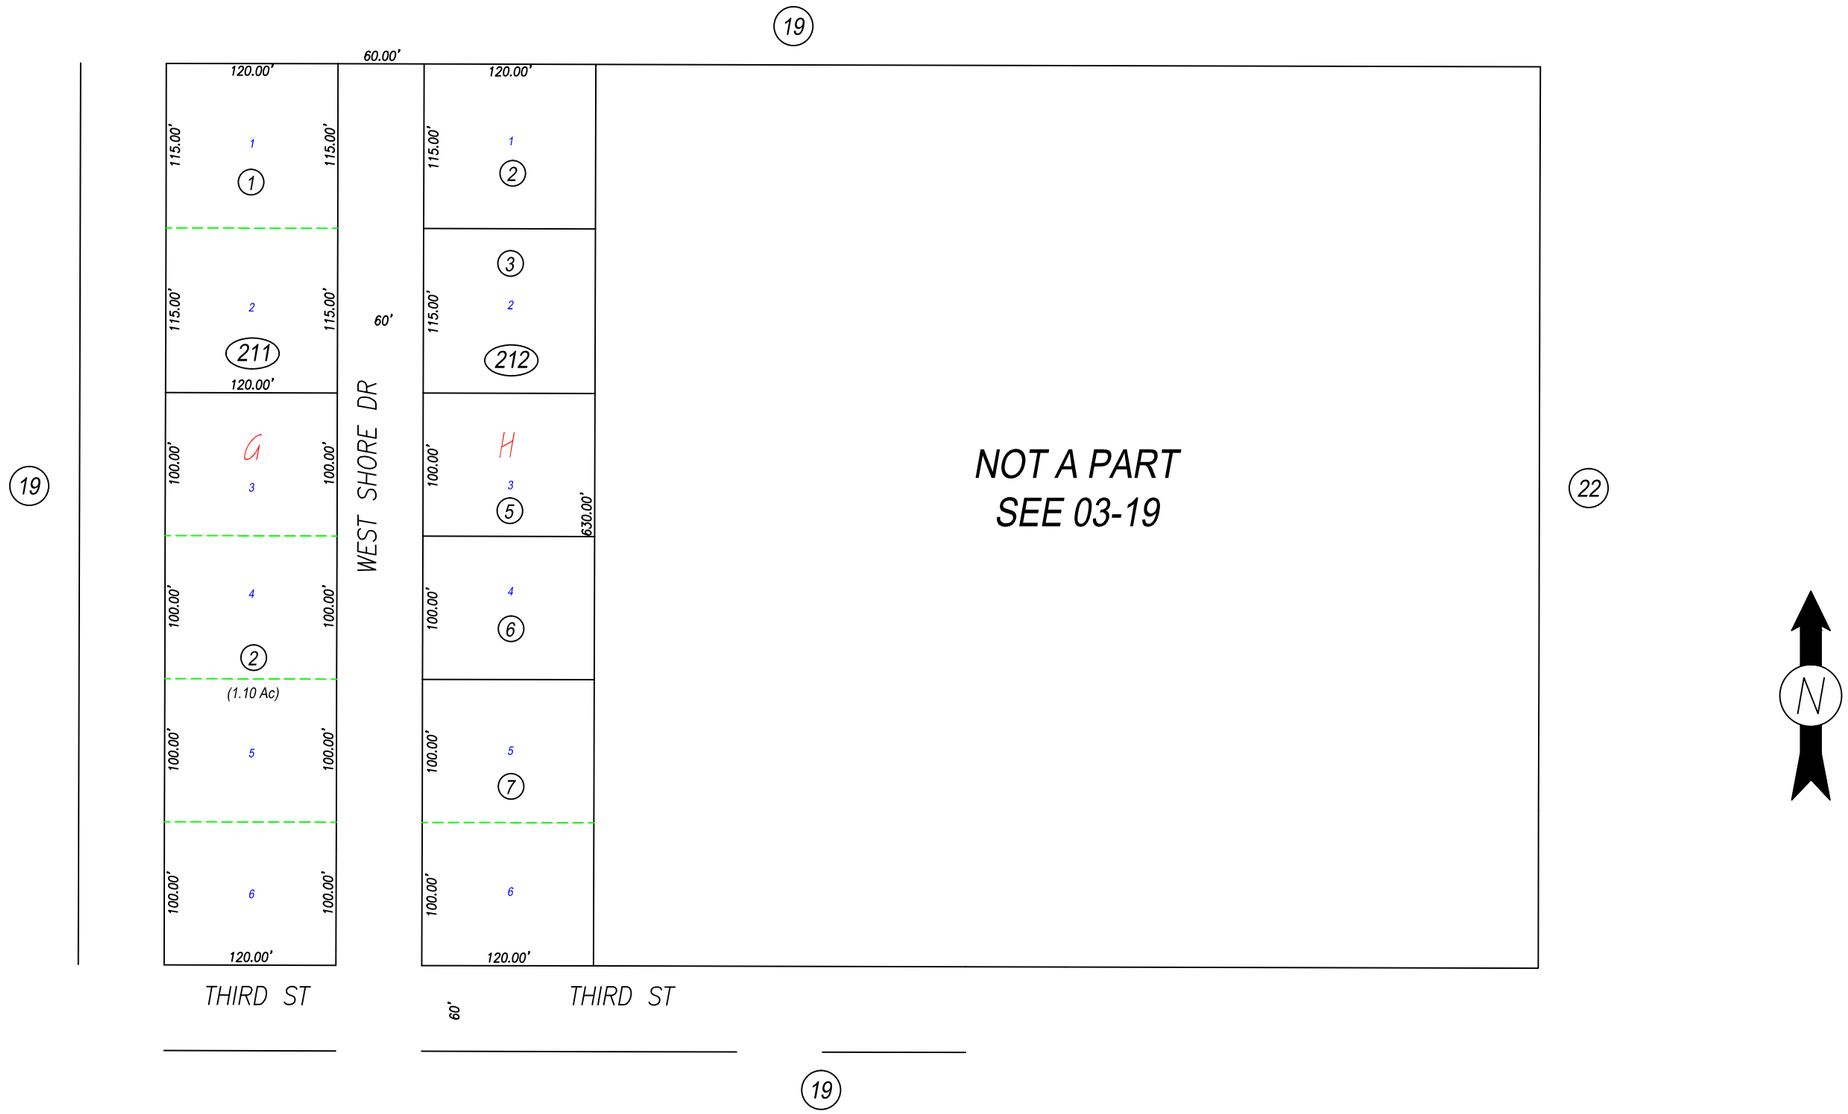

EUREKA COUNTY ASSESSOR'S OFFICE

NOTE: ASSESSOR'S BLOCK NUMBERS SHOWN IN ELLIPSES.
ASSESSOR'S PARCEL NUMBERS SHOWN IN CIRCLES.

NOTE: This plat is for assessment purposes only and does not represent a survey. No liability is assumed as to the accuracy of the data delineated hereon. Use of this plat for other than assessment purposes is forbidden unless approved by the Eureka County Assessor's Office.

REV/EUCDAS/OCT 2012/MM
REV/EUCDAS/AUG 2012/MM

NEVELCO INC
UNIT 2

EUCDAS/DEC 99/MM

SCALE: 1"=100'

EUREKA COUNTY